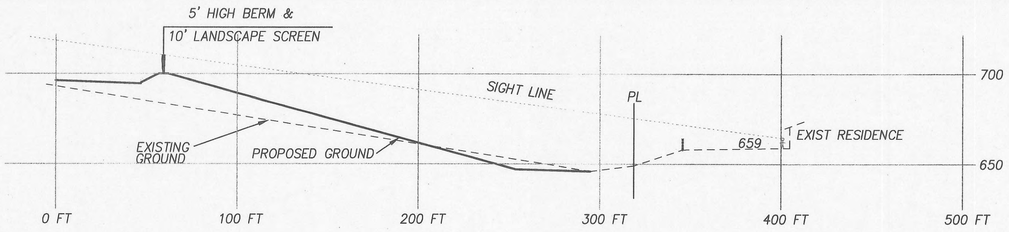

SECTION A-1

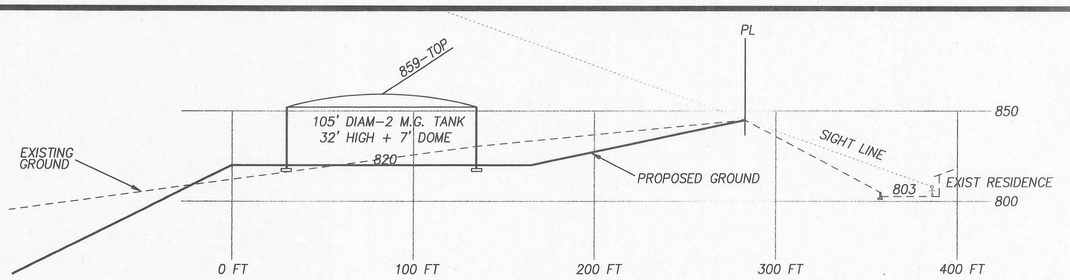

SECTION A-5

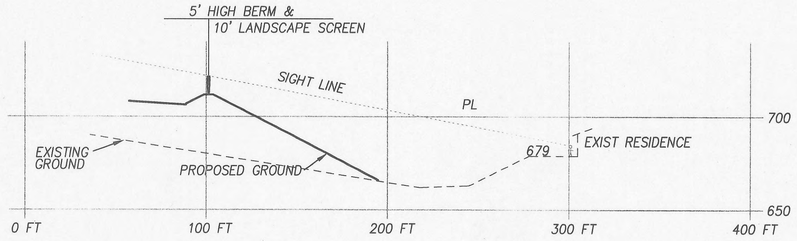

SECTION A-2

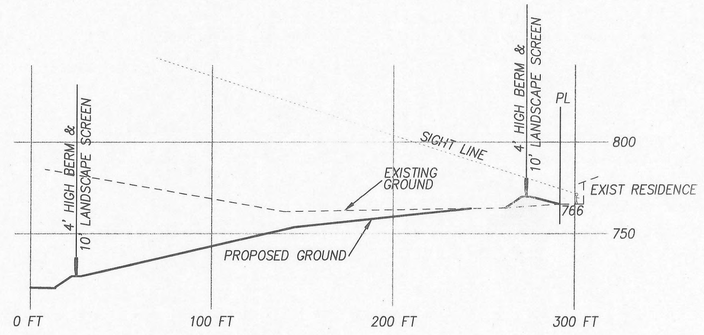

SECTION A-6

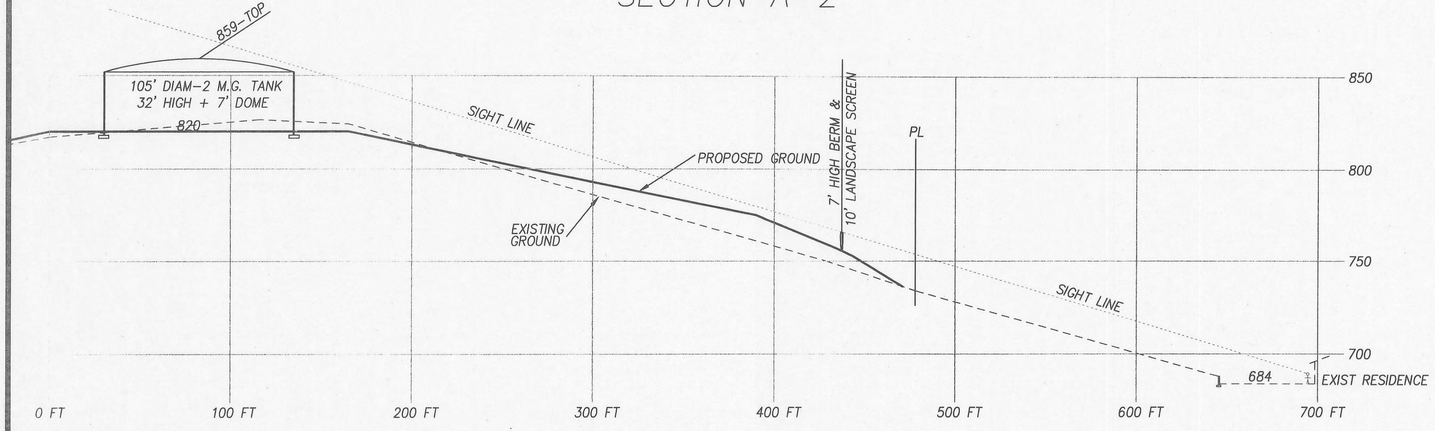

SECTION A-3

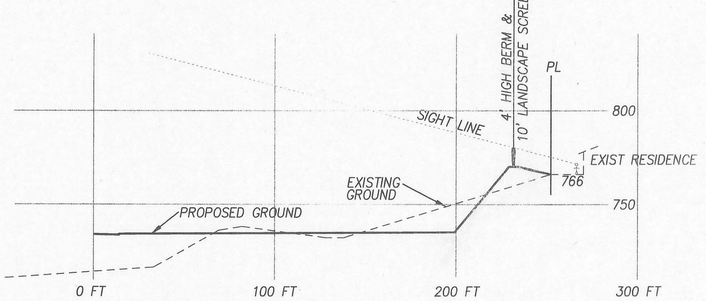

SECTION A-7

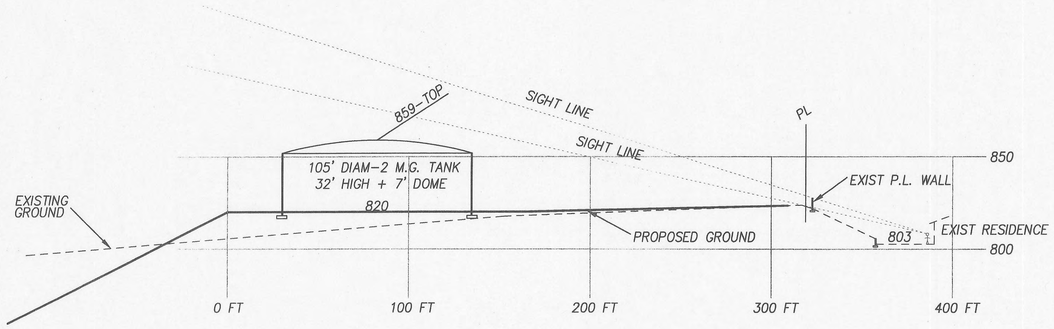

SECTION A-4

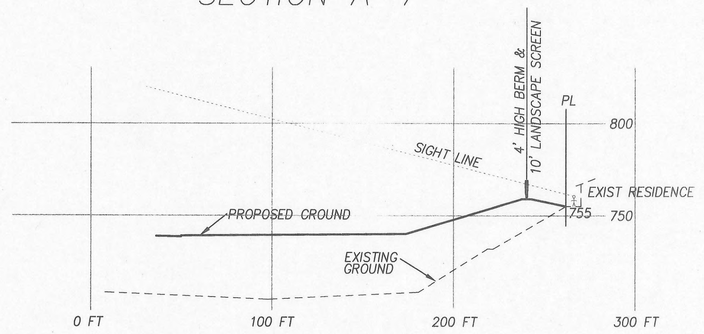

SECTION A-8

GRAPHIC SCALE

40 0 20 40 80 160

(IN FEET)
1 Inch = 40 ft.

NORTH

CONCEPT GRADING PLAN
LOS ANGELES FOOTBALL STADIUM
EAST SIDE OF GRAND

SHT 6 OF 6