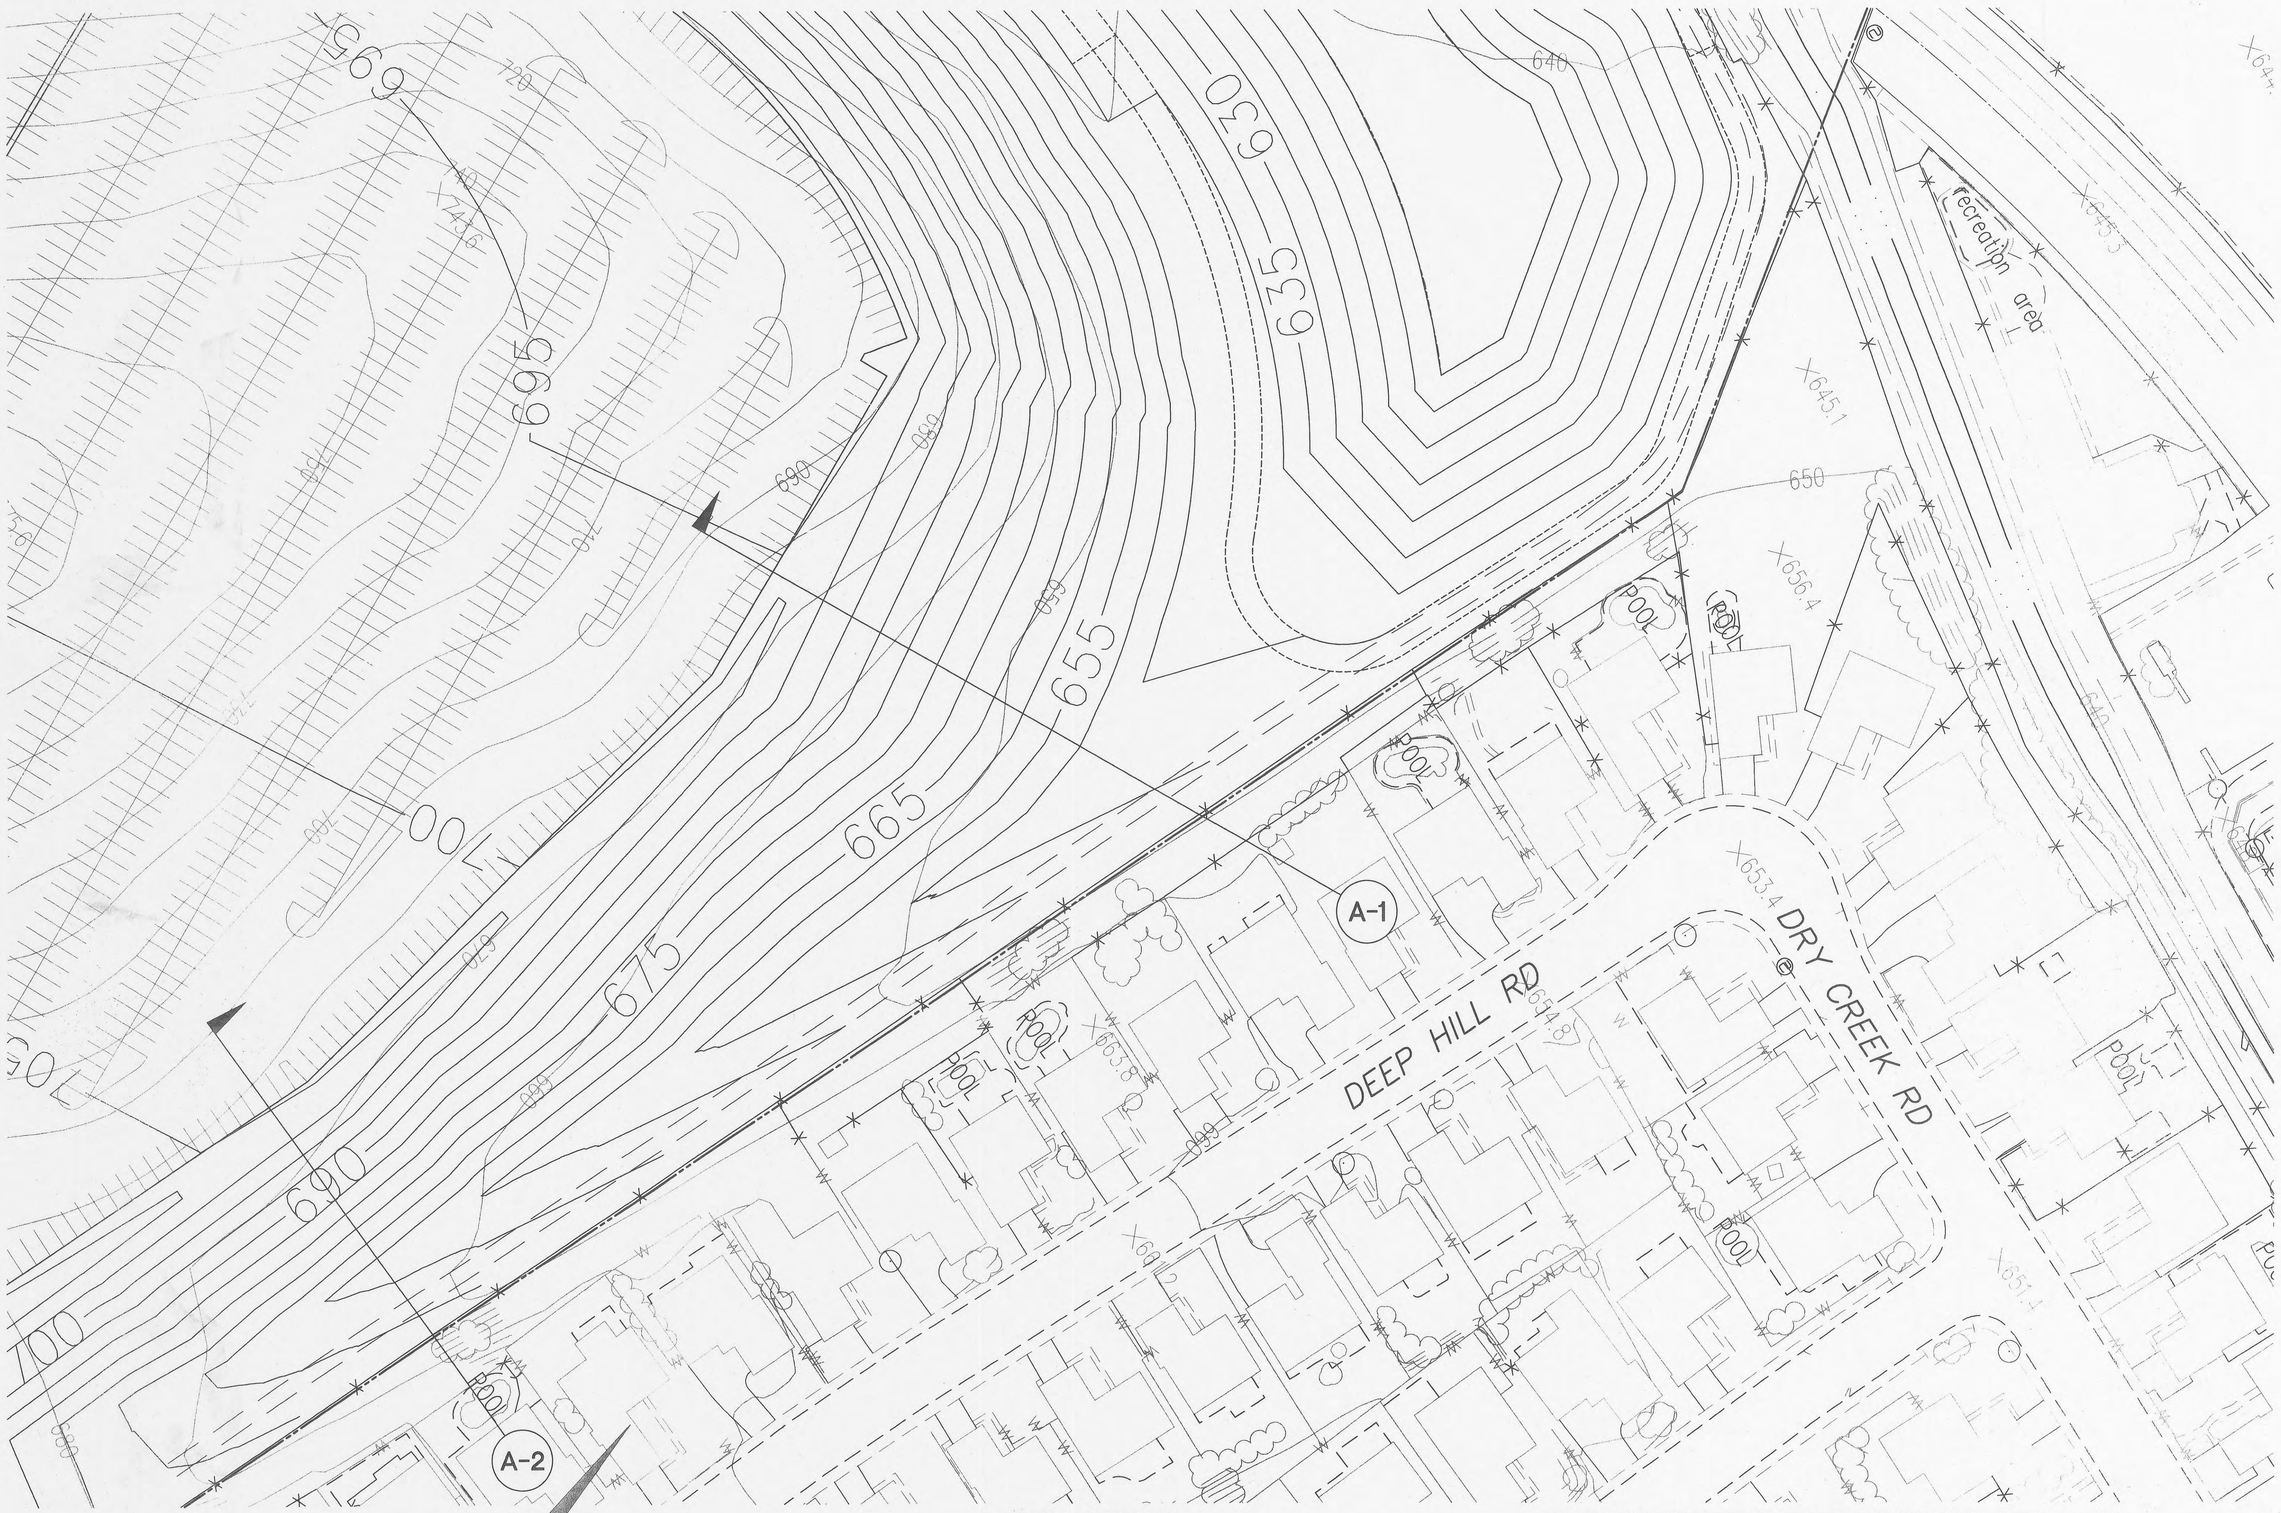


GRAPHIC SCALE

40 0 20 40 80 160

( IN FEET )
1 inch = 40 ft.

SEE SHEET 2

# CONCEPT GRADING PLAN
# LOS ANGELES FOOTBALL STADIUM
# EAST SIDE OF GRAND