GRAND CROSSING PARKWAY

OLD BREA CANYON ROAD

GRAND AVENUE

ORIGINAL PARCEL =4.82 Ac

CITY OF INDUSTRY
CITY OF DIAMOND BAR

CDFG LIMITS

ACOE LIMITS

ROUTE 57/60

SCALE: 1" = 30'

LEGEND

- ORIGINAL PARCEL
- CALIFORNIA DEPARTMENT OF FISH AND GAME (CDFG) LIMITS
- ARMY CORPS OF ENGINEERS (ACOE) LIMITS

NO.	DATE	REVISIONS	CK. BY

Prepared by:
CNC ENGINEERING
Consulting Civil Engineers · Surveyors
255 N. Hacienda Blvd., Ste. 222
City of Industry, Ca. 91744
Phone (626) 333-0334
Fax (626) 336-7078

DESIGN BY: D.T.H./J.L.N. DRAWN BY: J.L.N.

INDUSTRY URBAN-DEVELOPMENT AGENCY

APPROVED BY:

JOHN D. BALLAS, R.C.E. 34311, AGENCY ENGINEER DATE

DIAMOND BAR CREEK RESTORATION

EXHIBIT "B"

CHECKED BY: --
DATE: --

JOB NO.: MP99-31#26

SHT. 1 OF 1

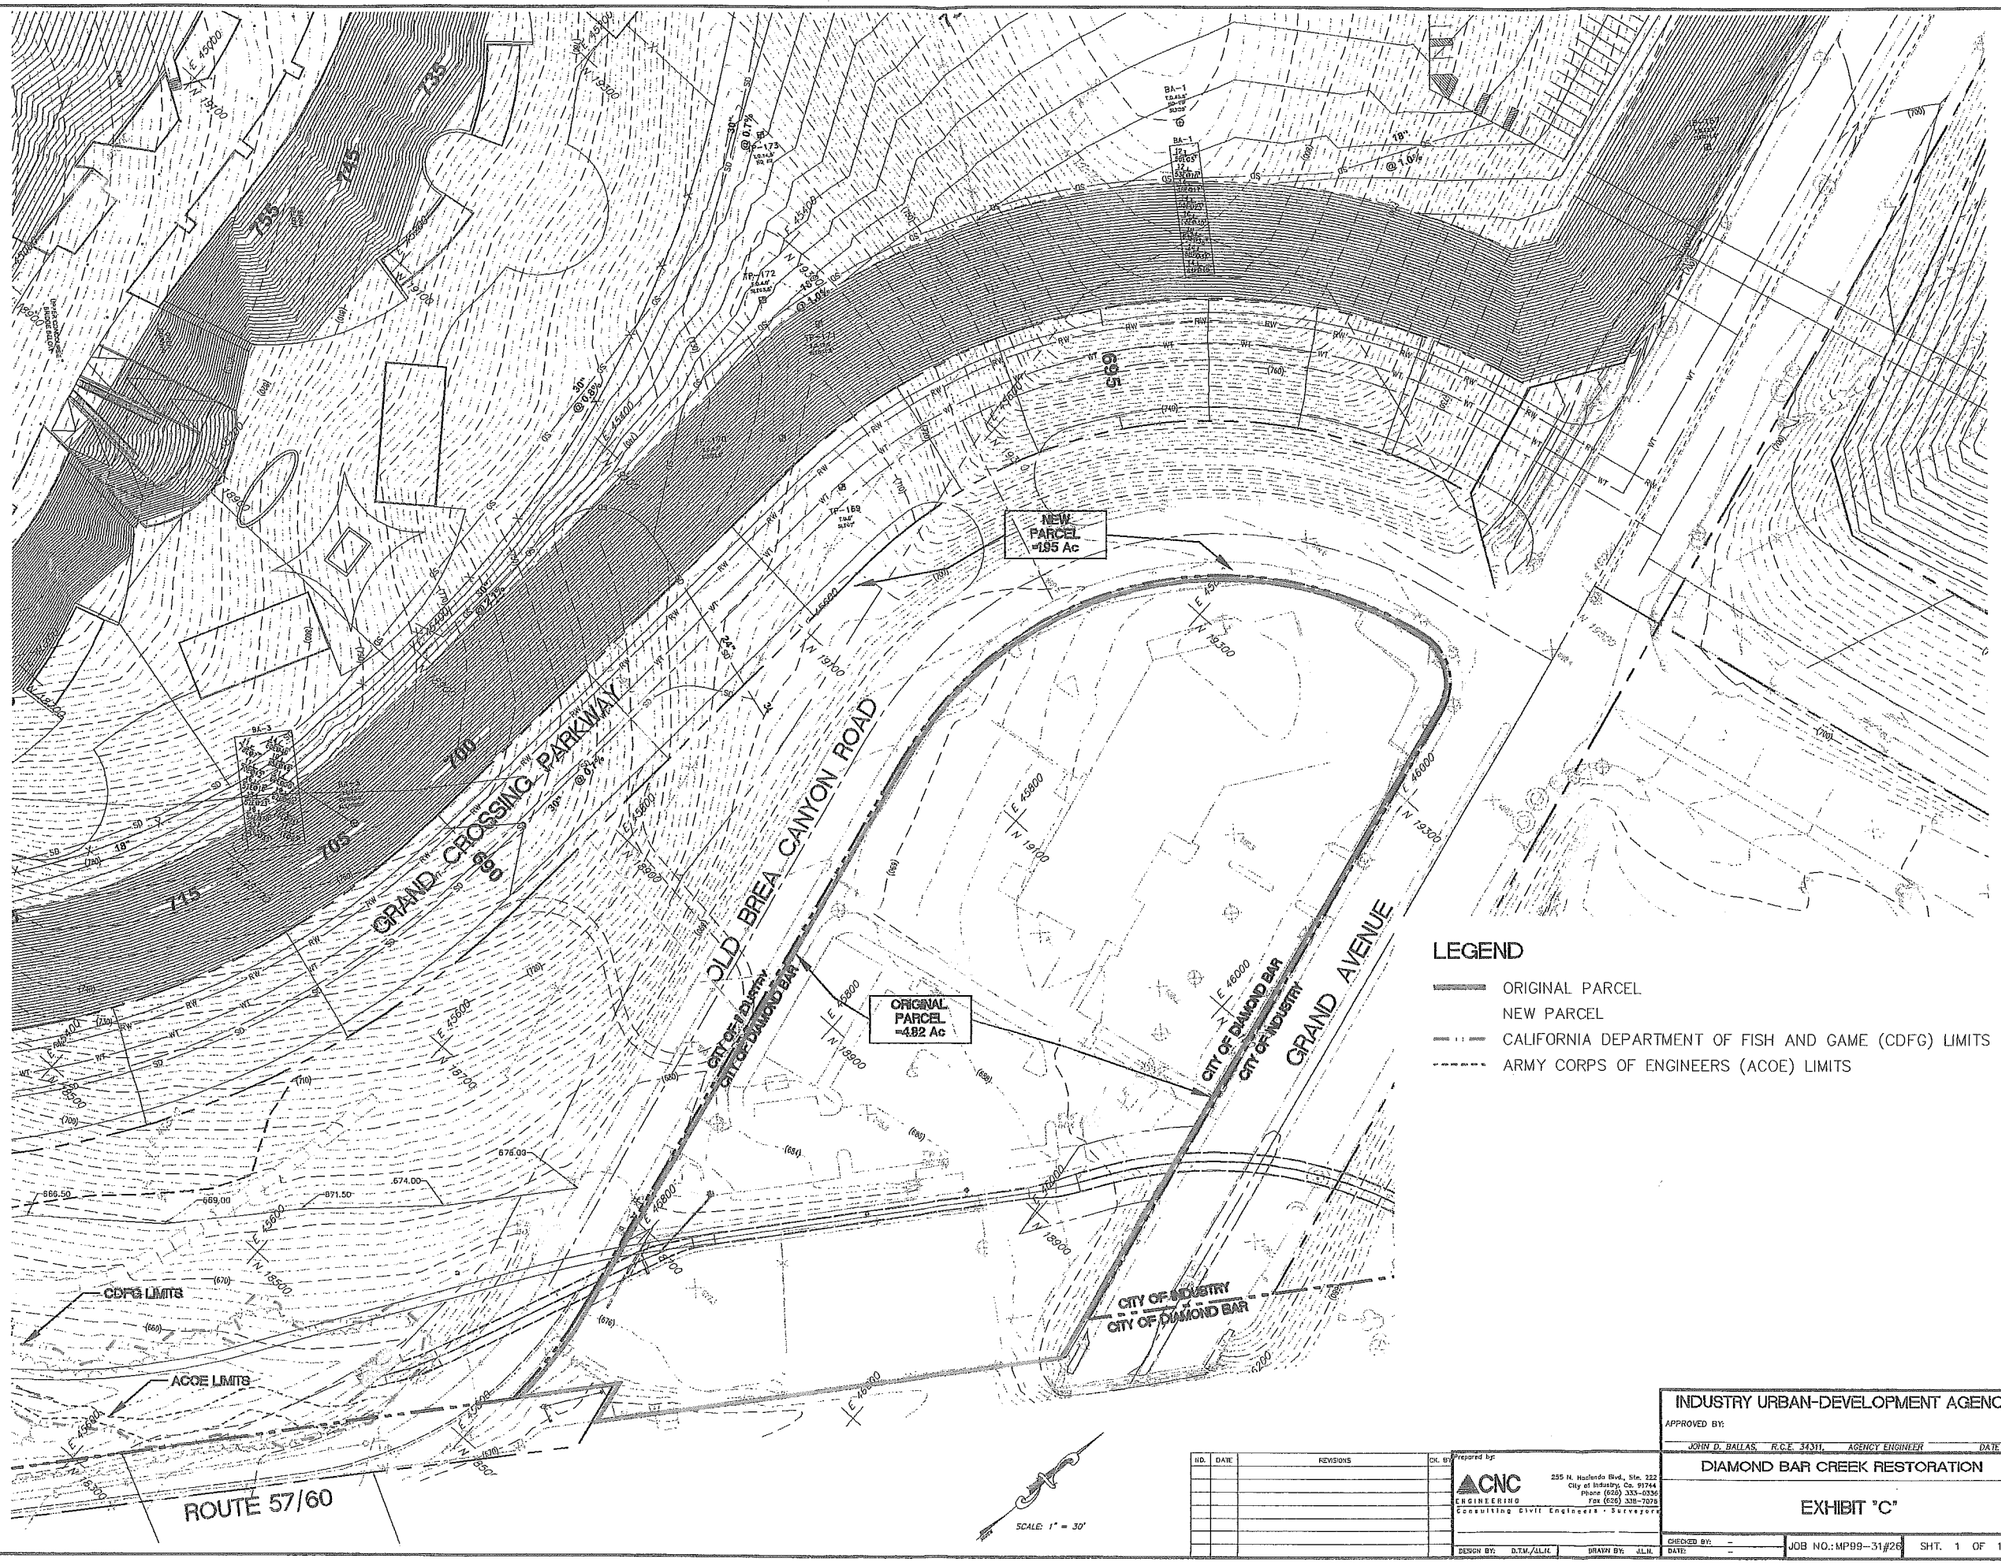

LEGEND

- ORIGINAL PARCEL
- NEW PARCEL
- CALIFORNIA DEPARTMENT OF FISH AND GAME (CDFG) LIMITS
- ARMY CORPS OF ENGINEERS (ACOE) LIMITS

NO.	DATE	REVISIONS	CK. BY

Prepared by:
CNC ENGINEERING
Consulting Civil Engineers · Surveyors
255 N. Hacienda Blvd., Ste. 322
City of Industry, Ca. 91744
Phone (626) 333-0336
Fax (626) 336-7076

DESIGN BY: D.T.M./J.L.H. DRAWN BY: J.L.H.

INDUSTRY URBAN-DEVELOPMENT AGENCY

APPROVED BY:

JOHN D. BALLAS, R.C.E. 34311, AGENCY ENGINEER DATE

DIAMOND BAR CREEK RESTORATION

EXHIBIT "C"

CHECKED BY: –
DATE: –

JOB NO.: MP99-31#26 SHT. 1 OF 1

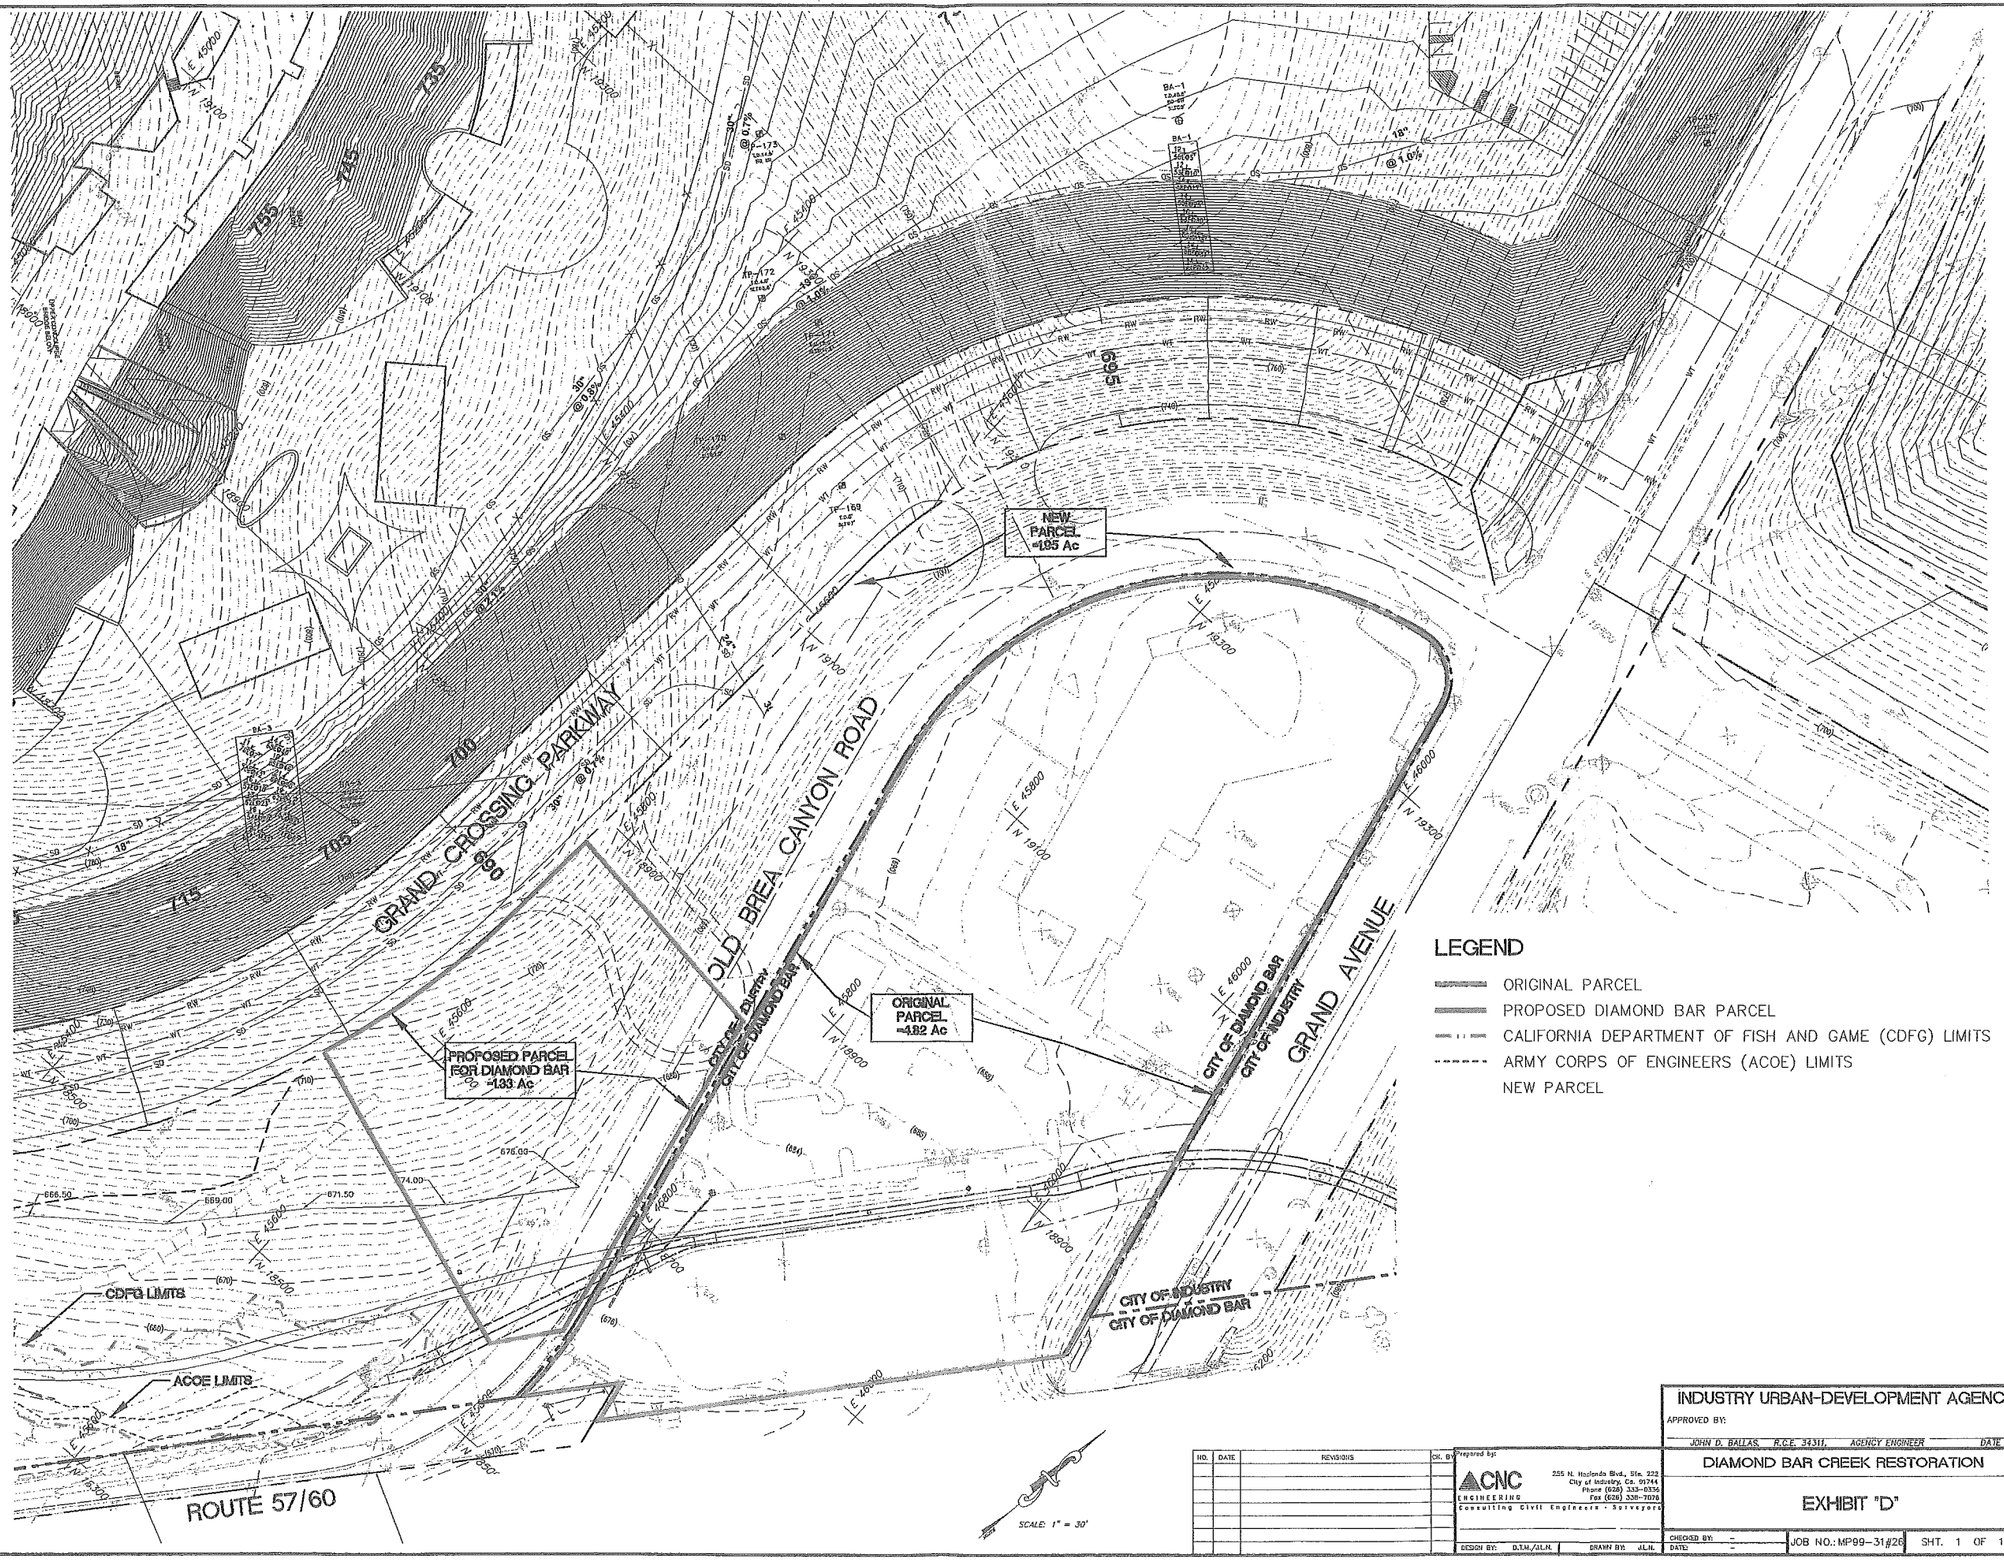

LEGEND

- ORIGINAL PARCEL
- PROPOSED DIAMOND BAR PARCEL
- CALIFORNIA DEPARTMENT OF FISH AND GAME (CDFG) LIMITS
- ARMY CORPS OF ENGINEERS (ACOE) LIMITS
- NEW PARCEL

NO.	DATE	REVISIONS	CK. BY

Prepared by:
CNC ENGINEERING
Consulting Civil Engineers • Surveyors
255 N. Hacienda Blvd., Ste. 222
City of Industry, Ca. 91744
Phone (626) 333-0336
Fax (626) 333-7026

DESIGN BY: D.T.M./J.L.N. DRAWN BY: J.L.N.

INDUSTRY URBAN-DEVELOPMENT AGENCY

APPROVED BY:

JOHN D. BALLAS, R.C.E. 34311, AGENCY ENGINEER DATE

DIAMOND BAR CREEK RESTORATION

EXHIBIT "D"

CHECKED BY: –
DATE: –

JOB NO.: MP99-31#26 SHT. 1 OF 1