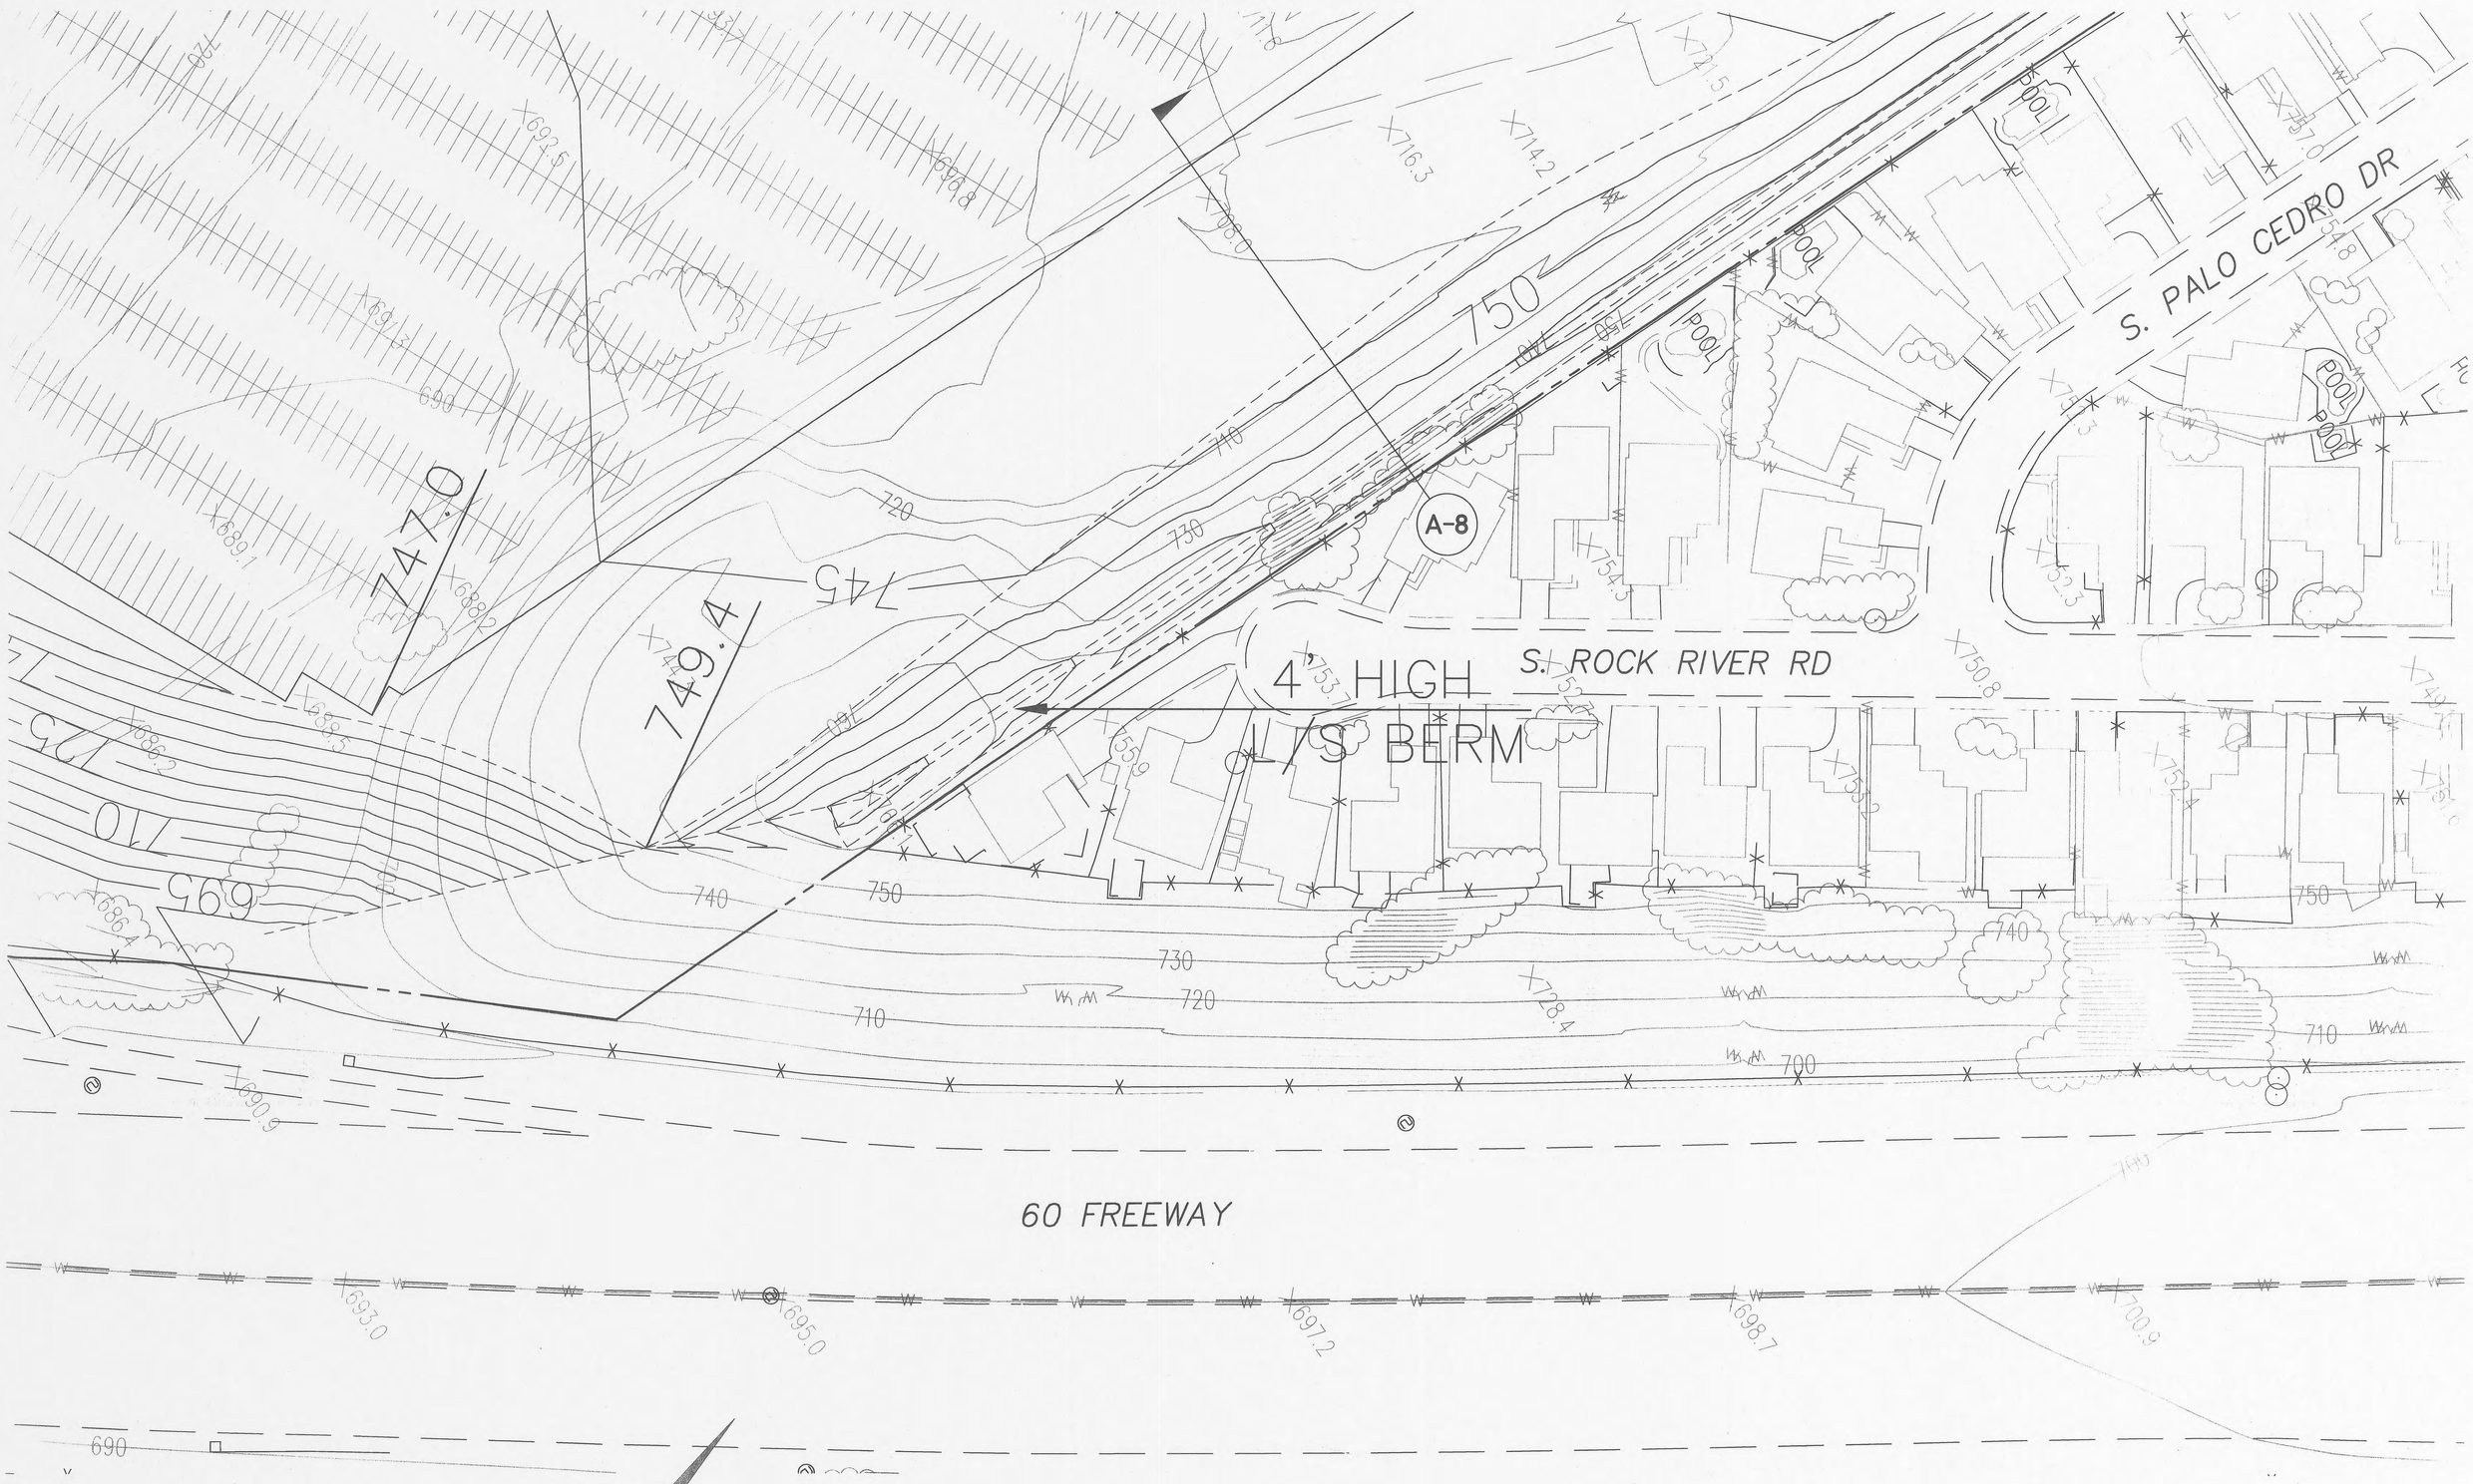


# CONCEPT GRADING PLAN
# LOS ANGELES FOOTBALL STADIUM
# EAST SIDE OF GRAND

SHT 5 OF 6